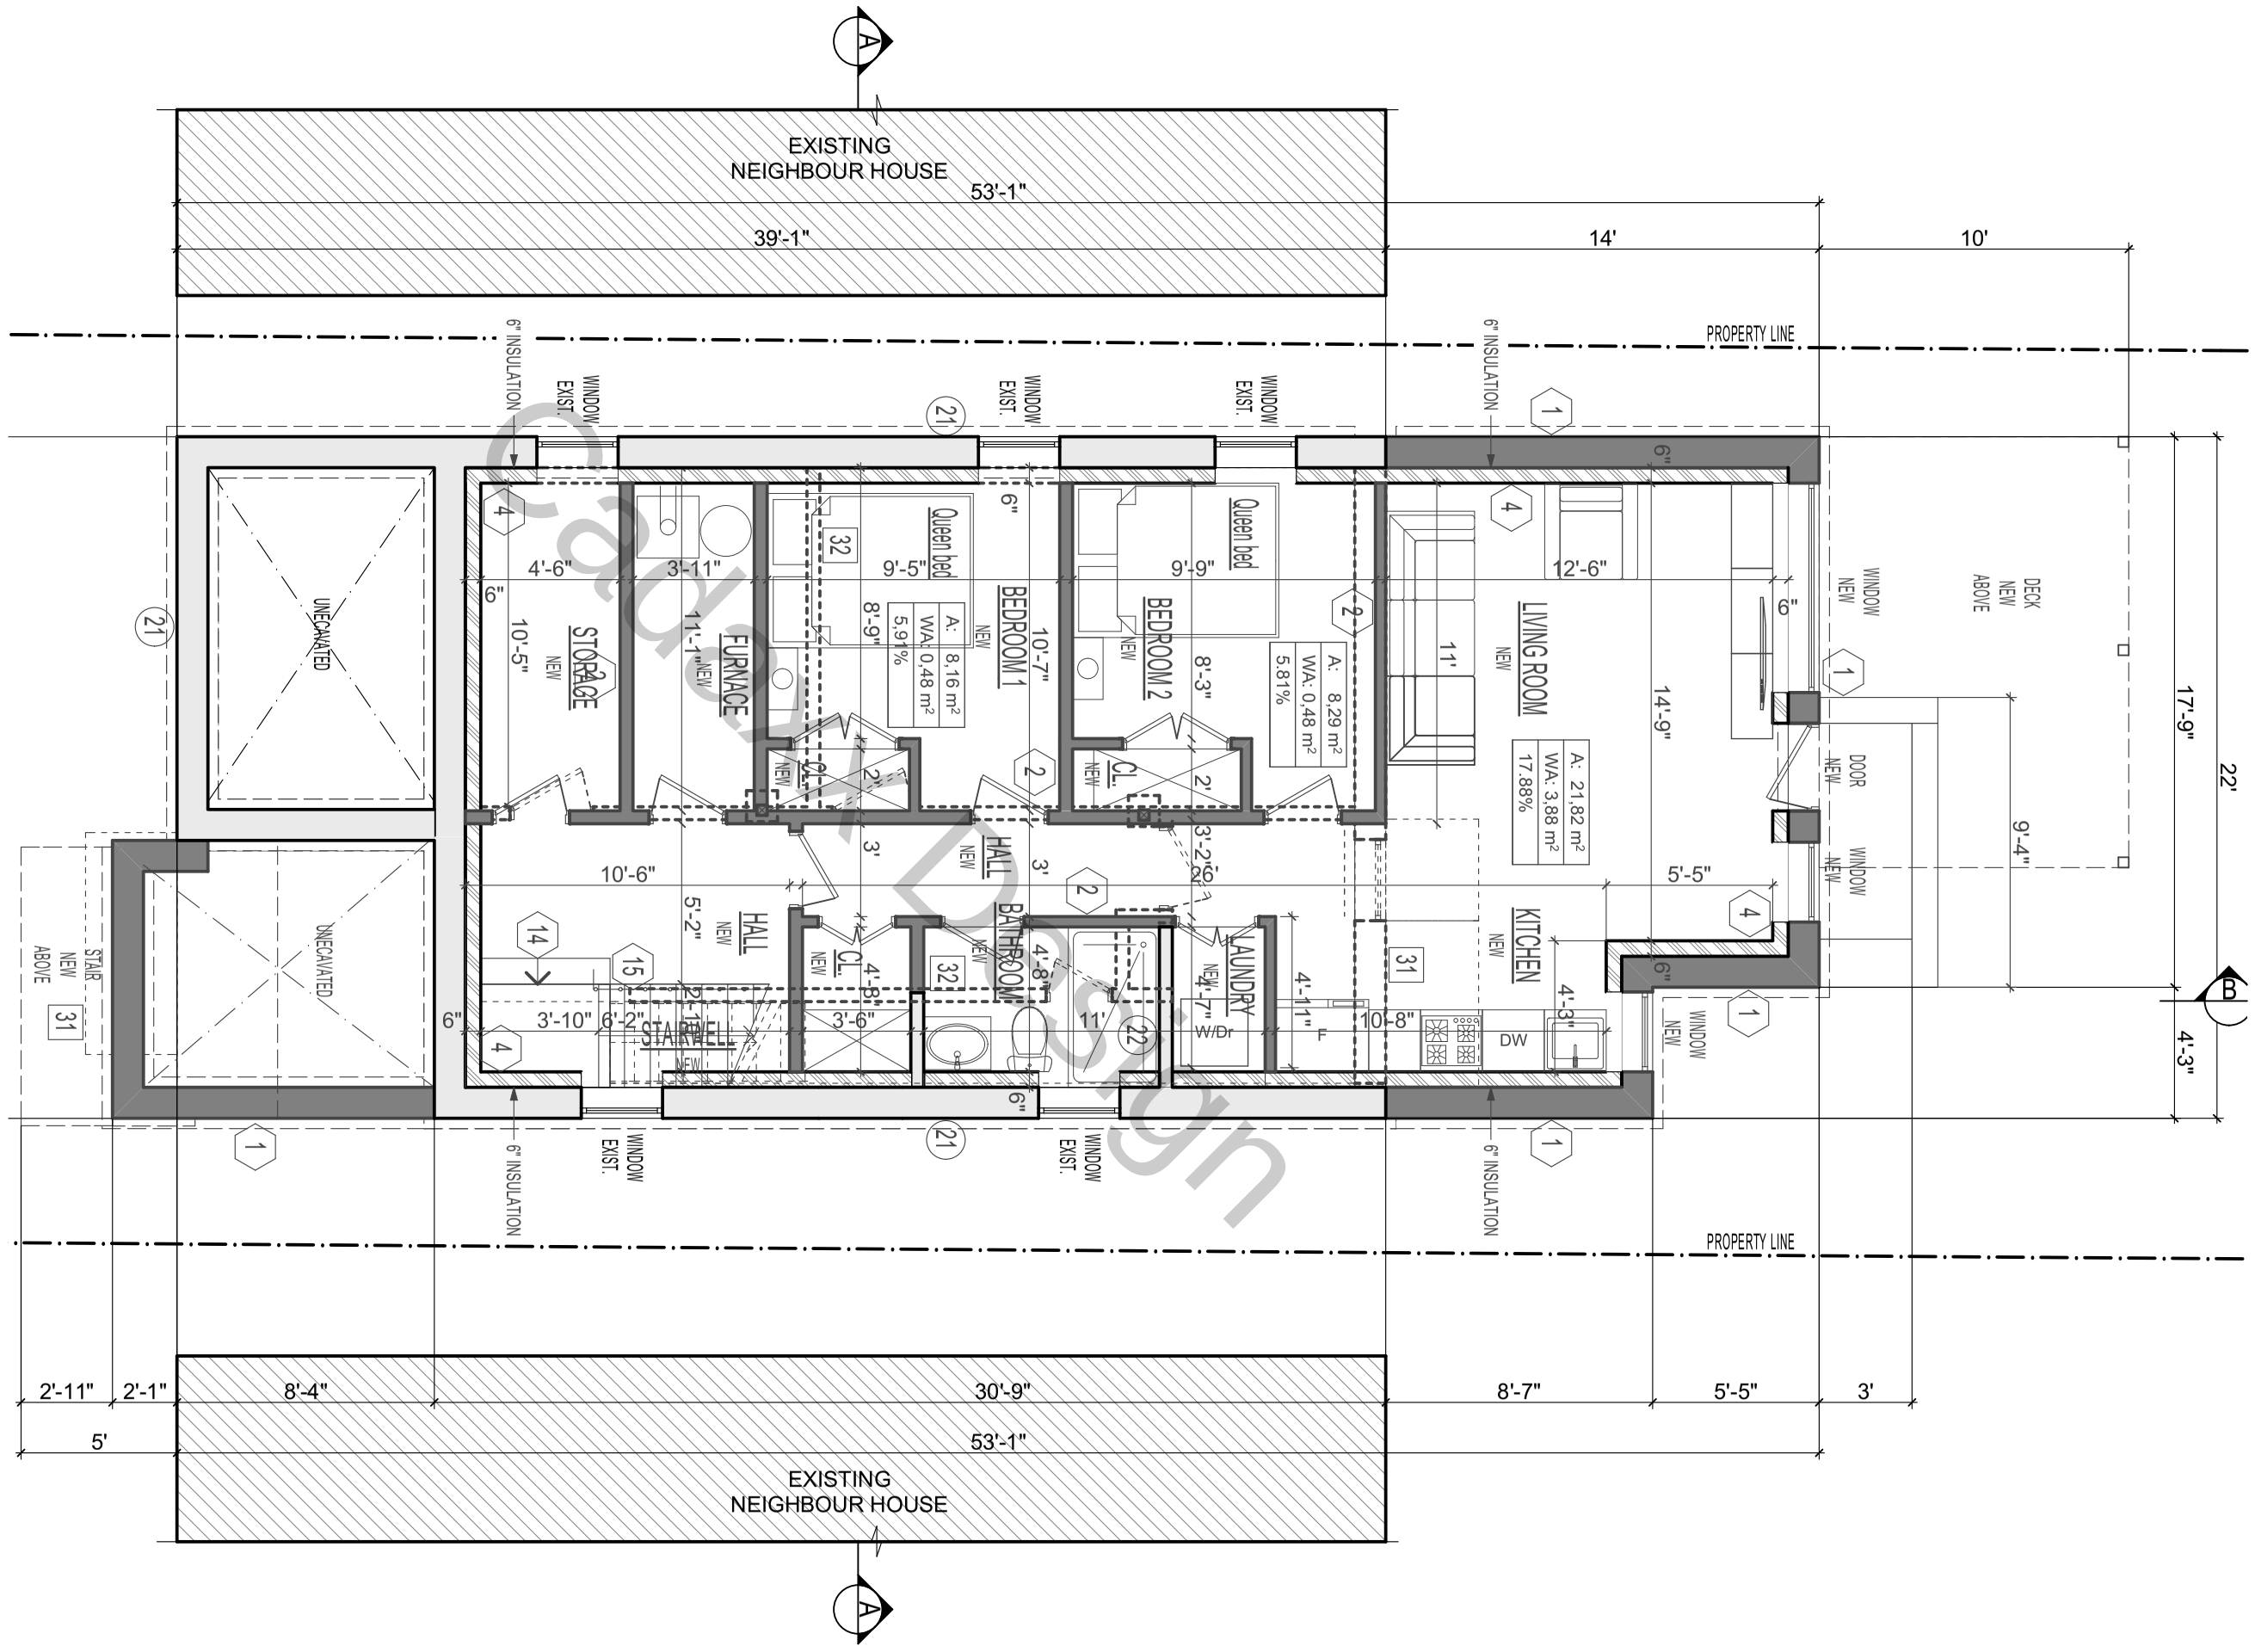

Caldwell Design

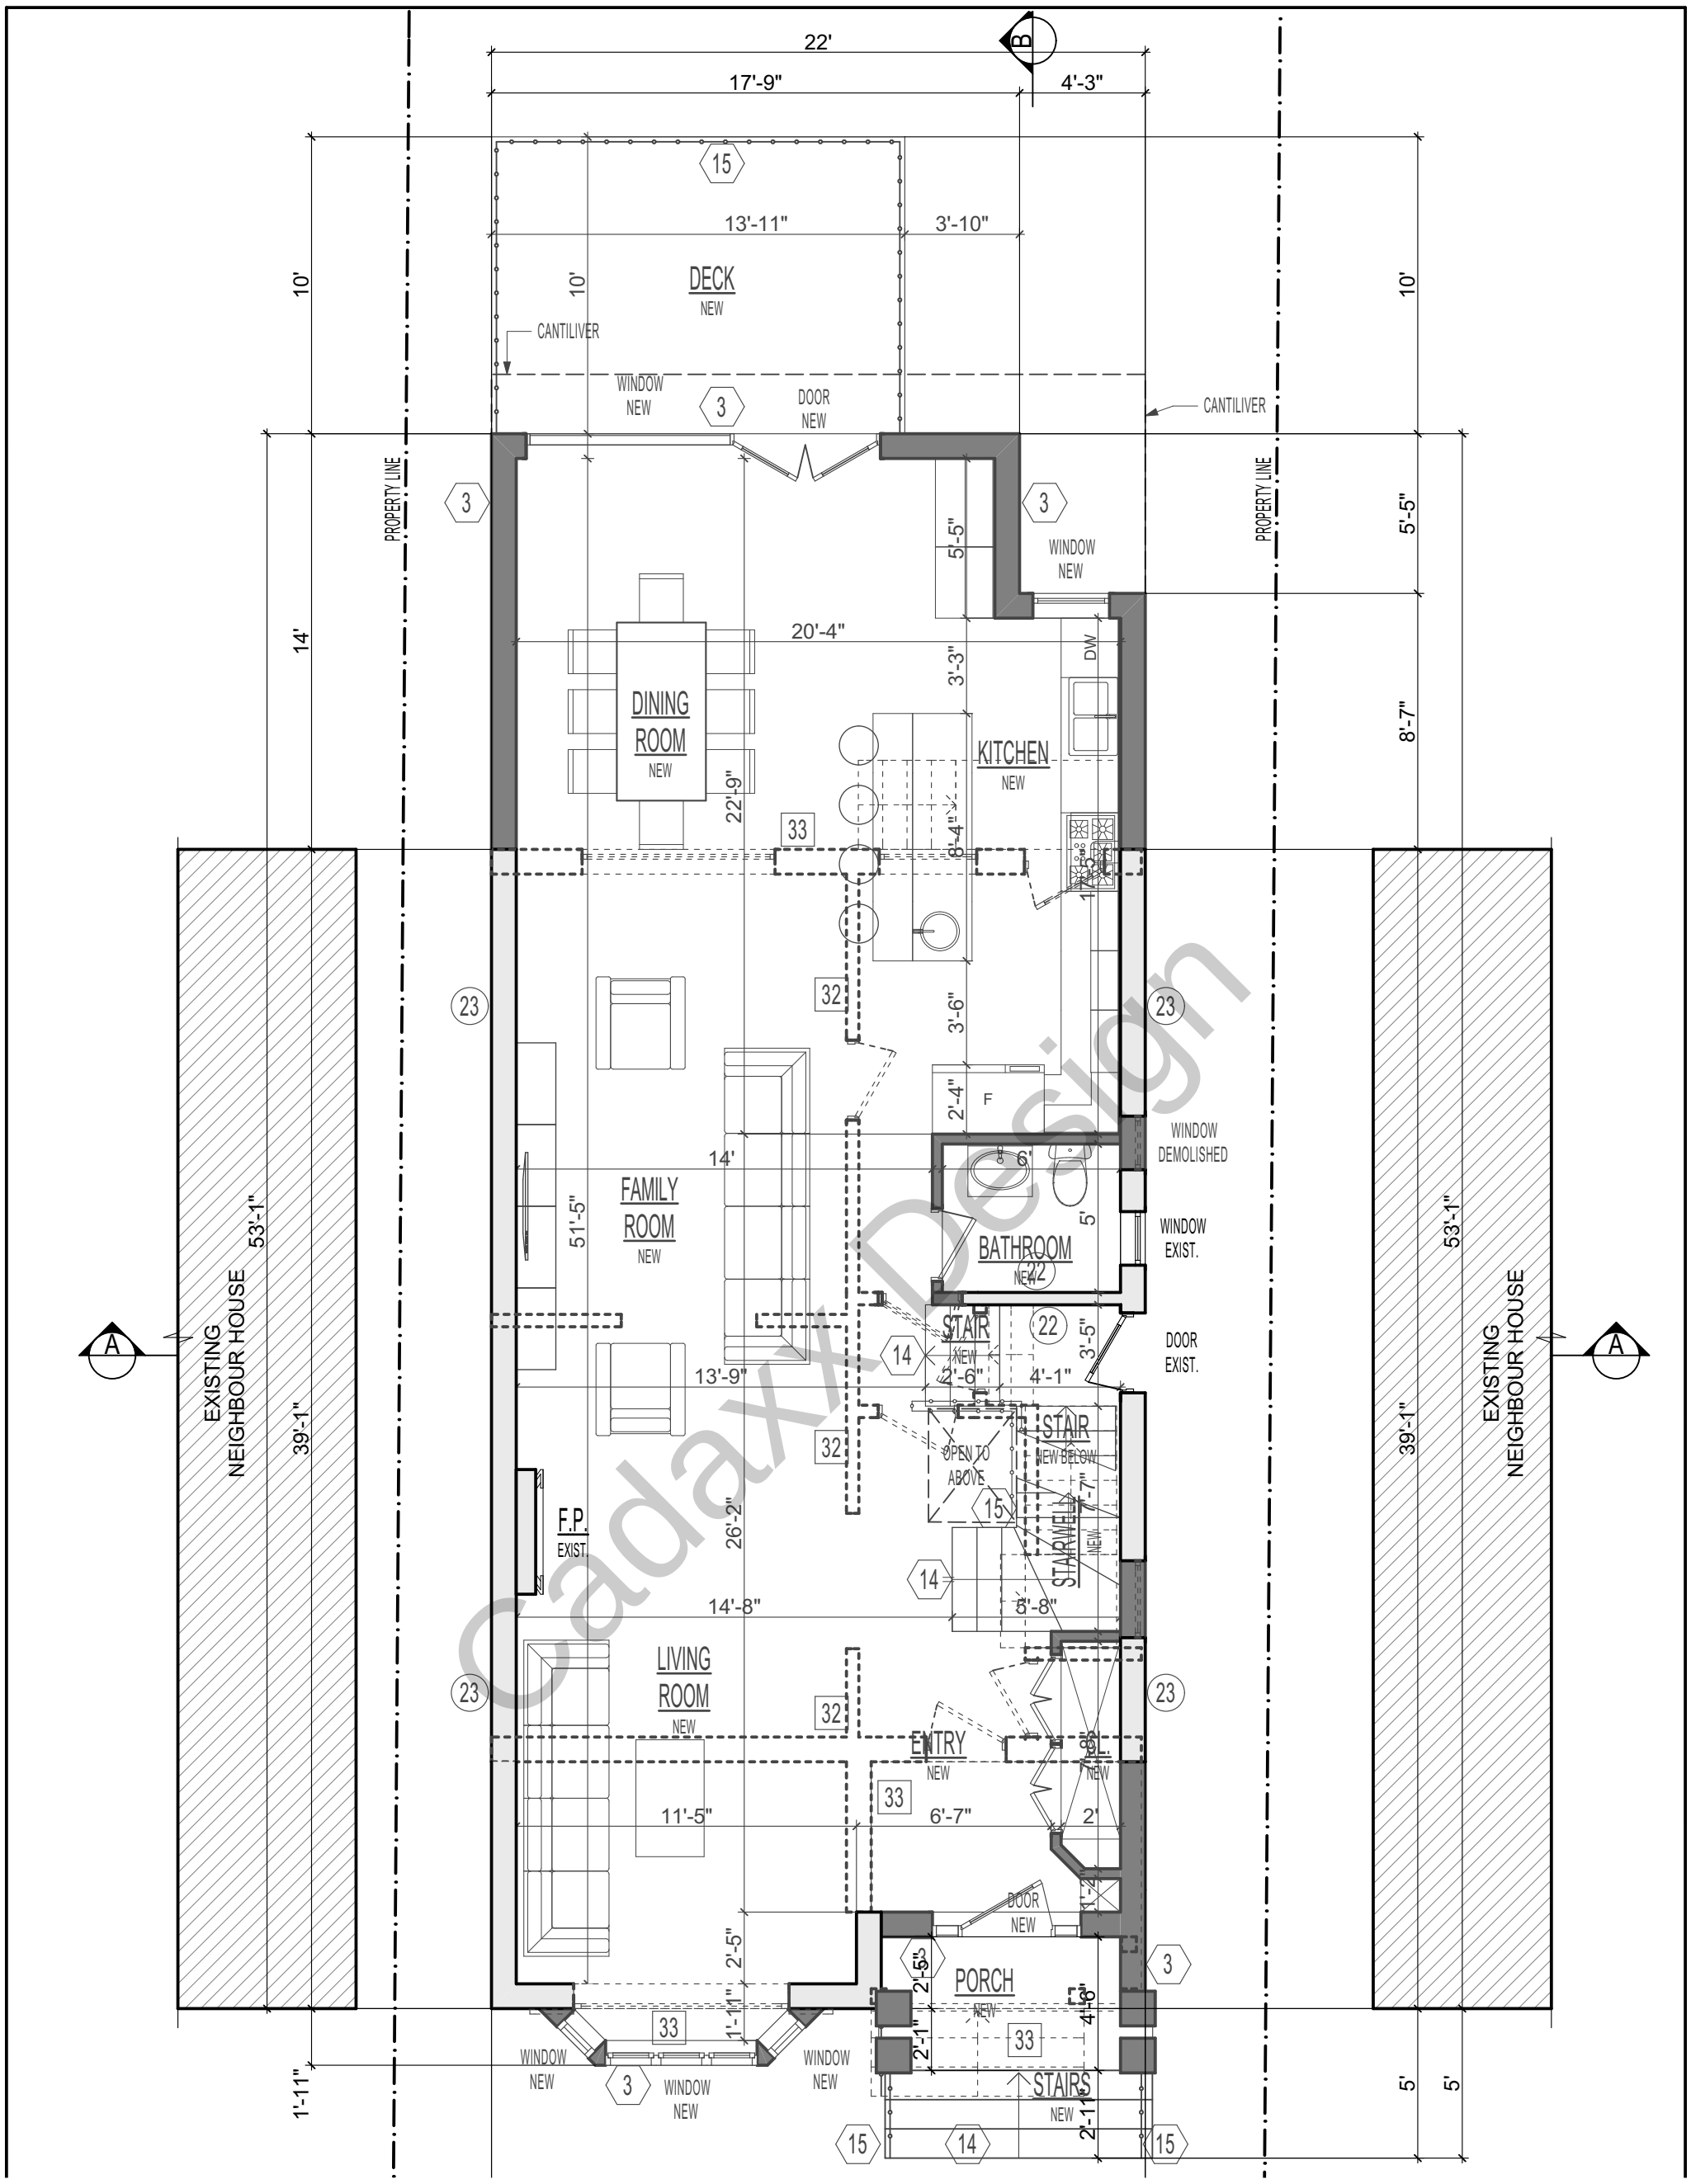

Cadaxx Design

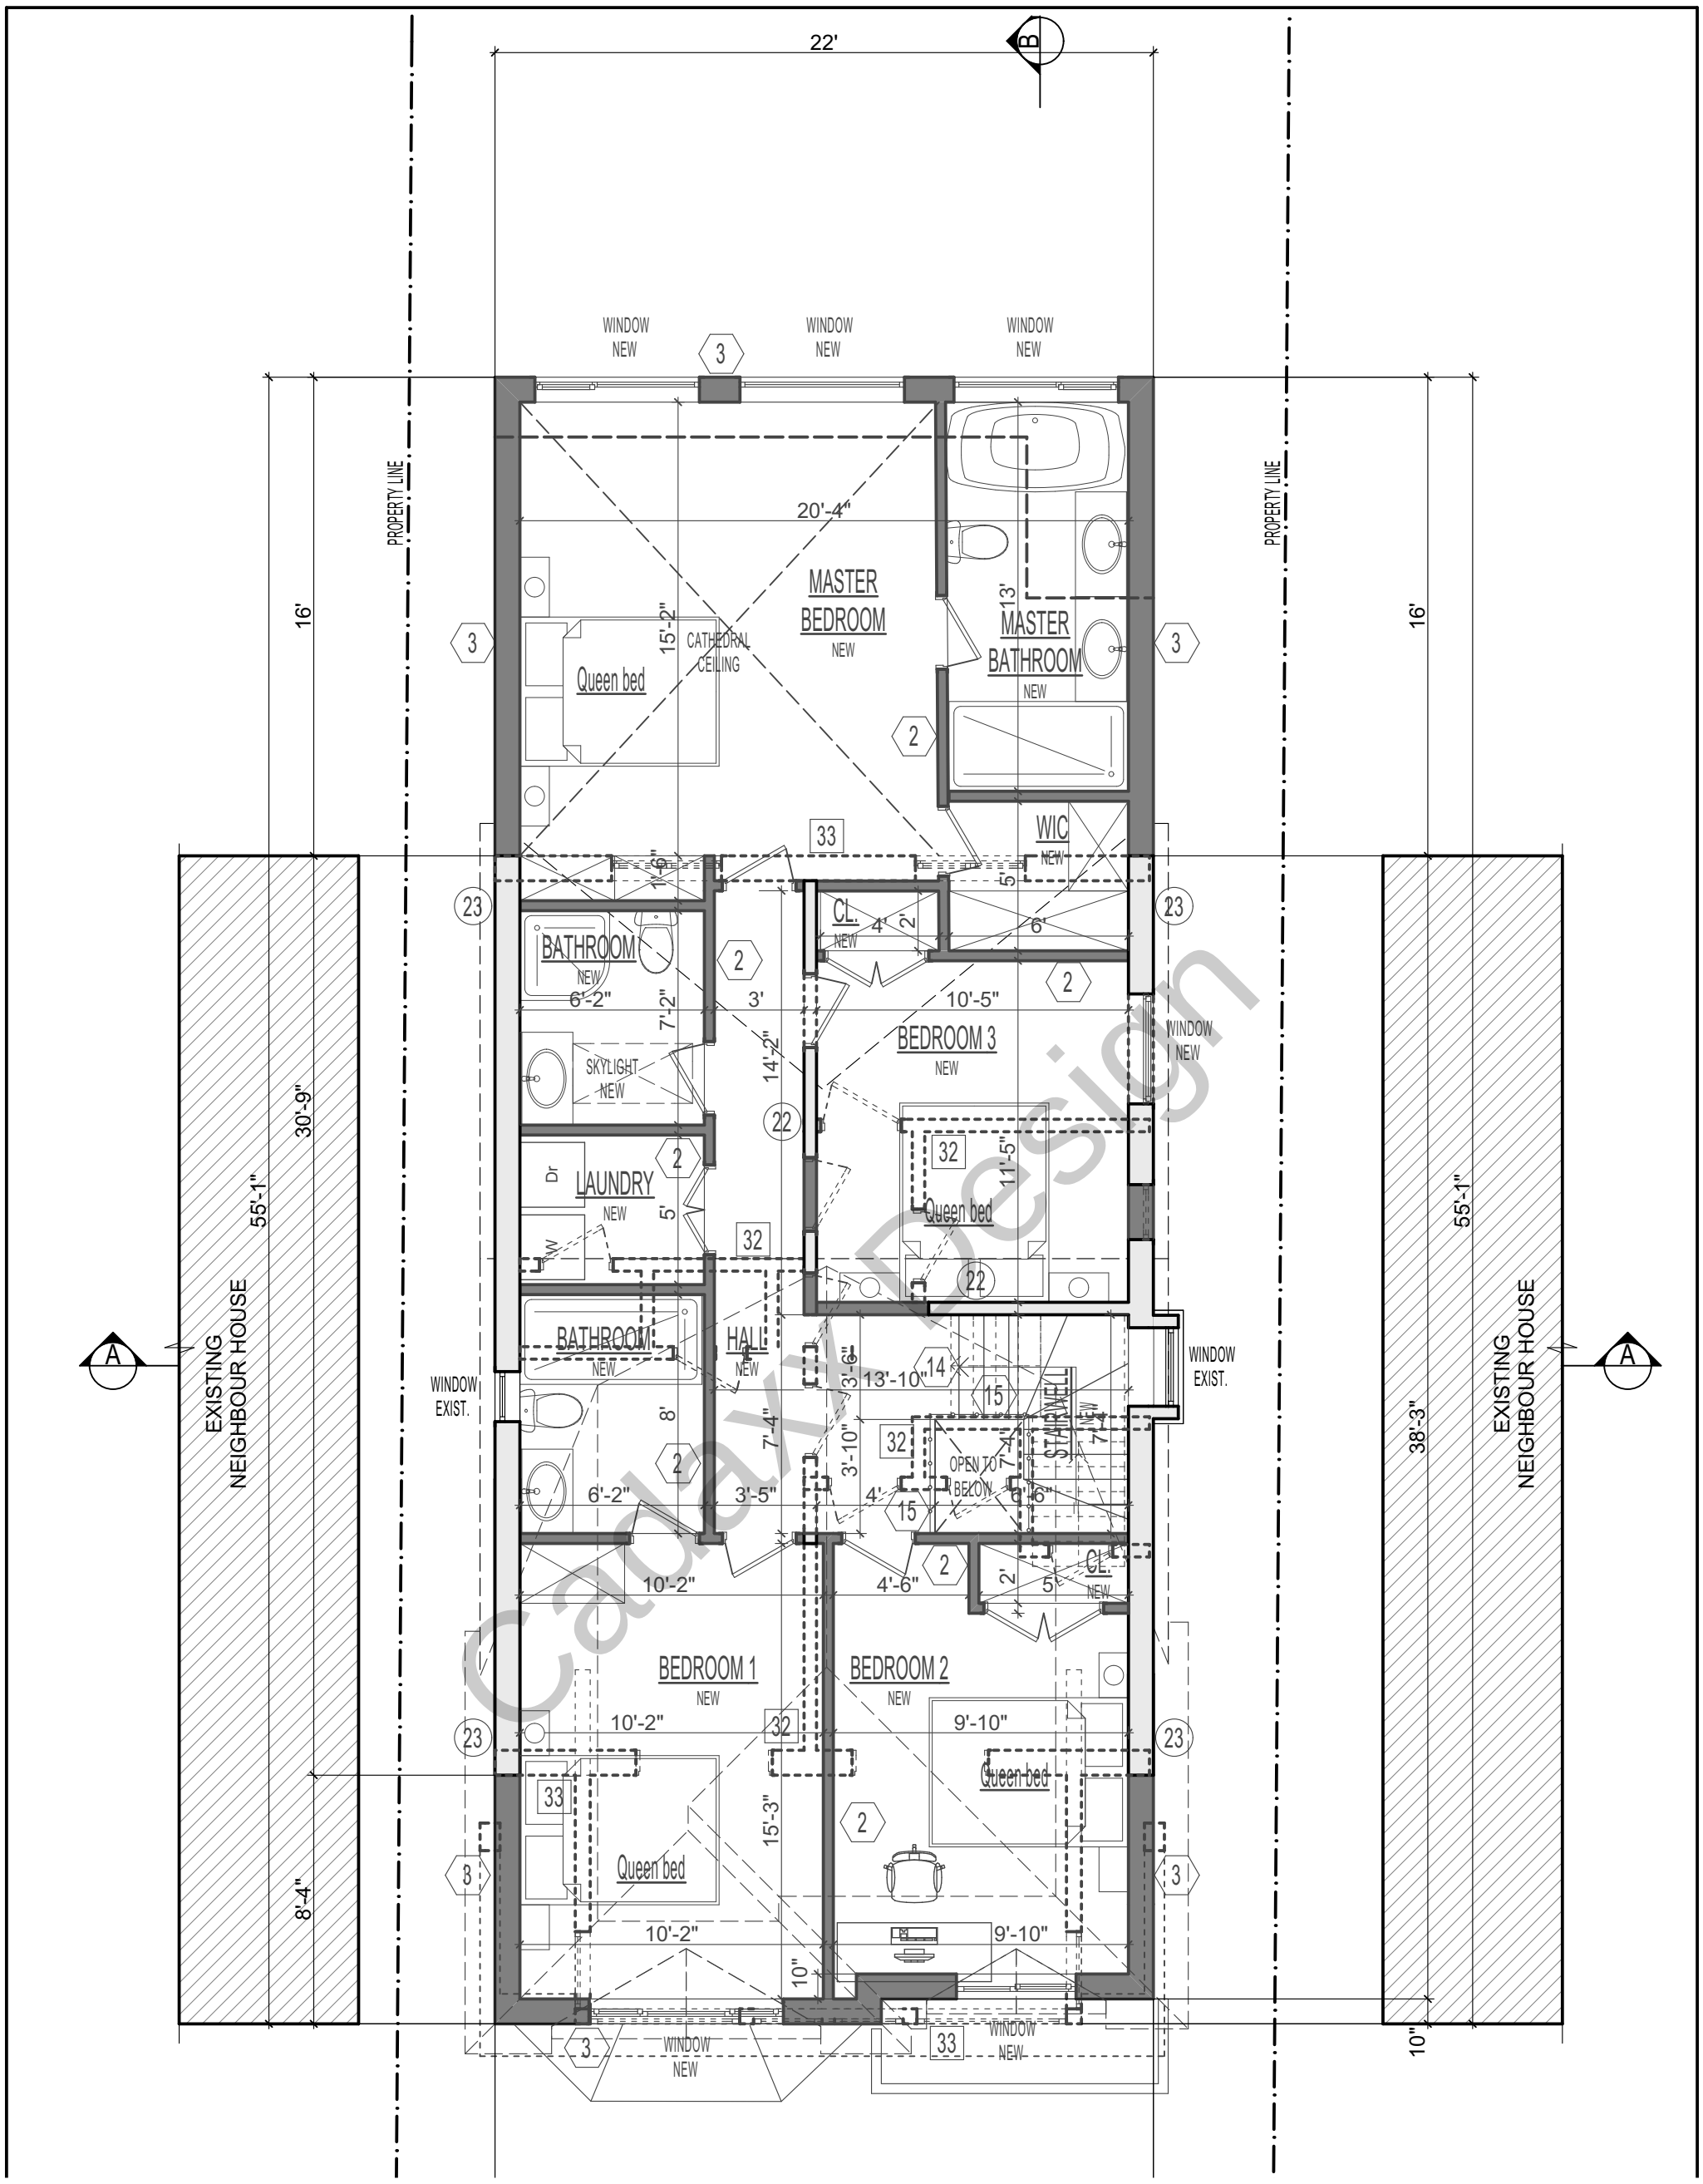

Cadaxx Design

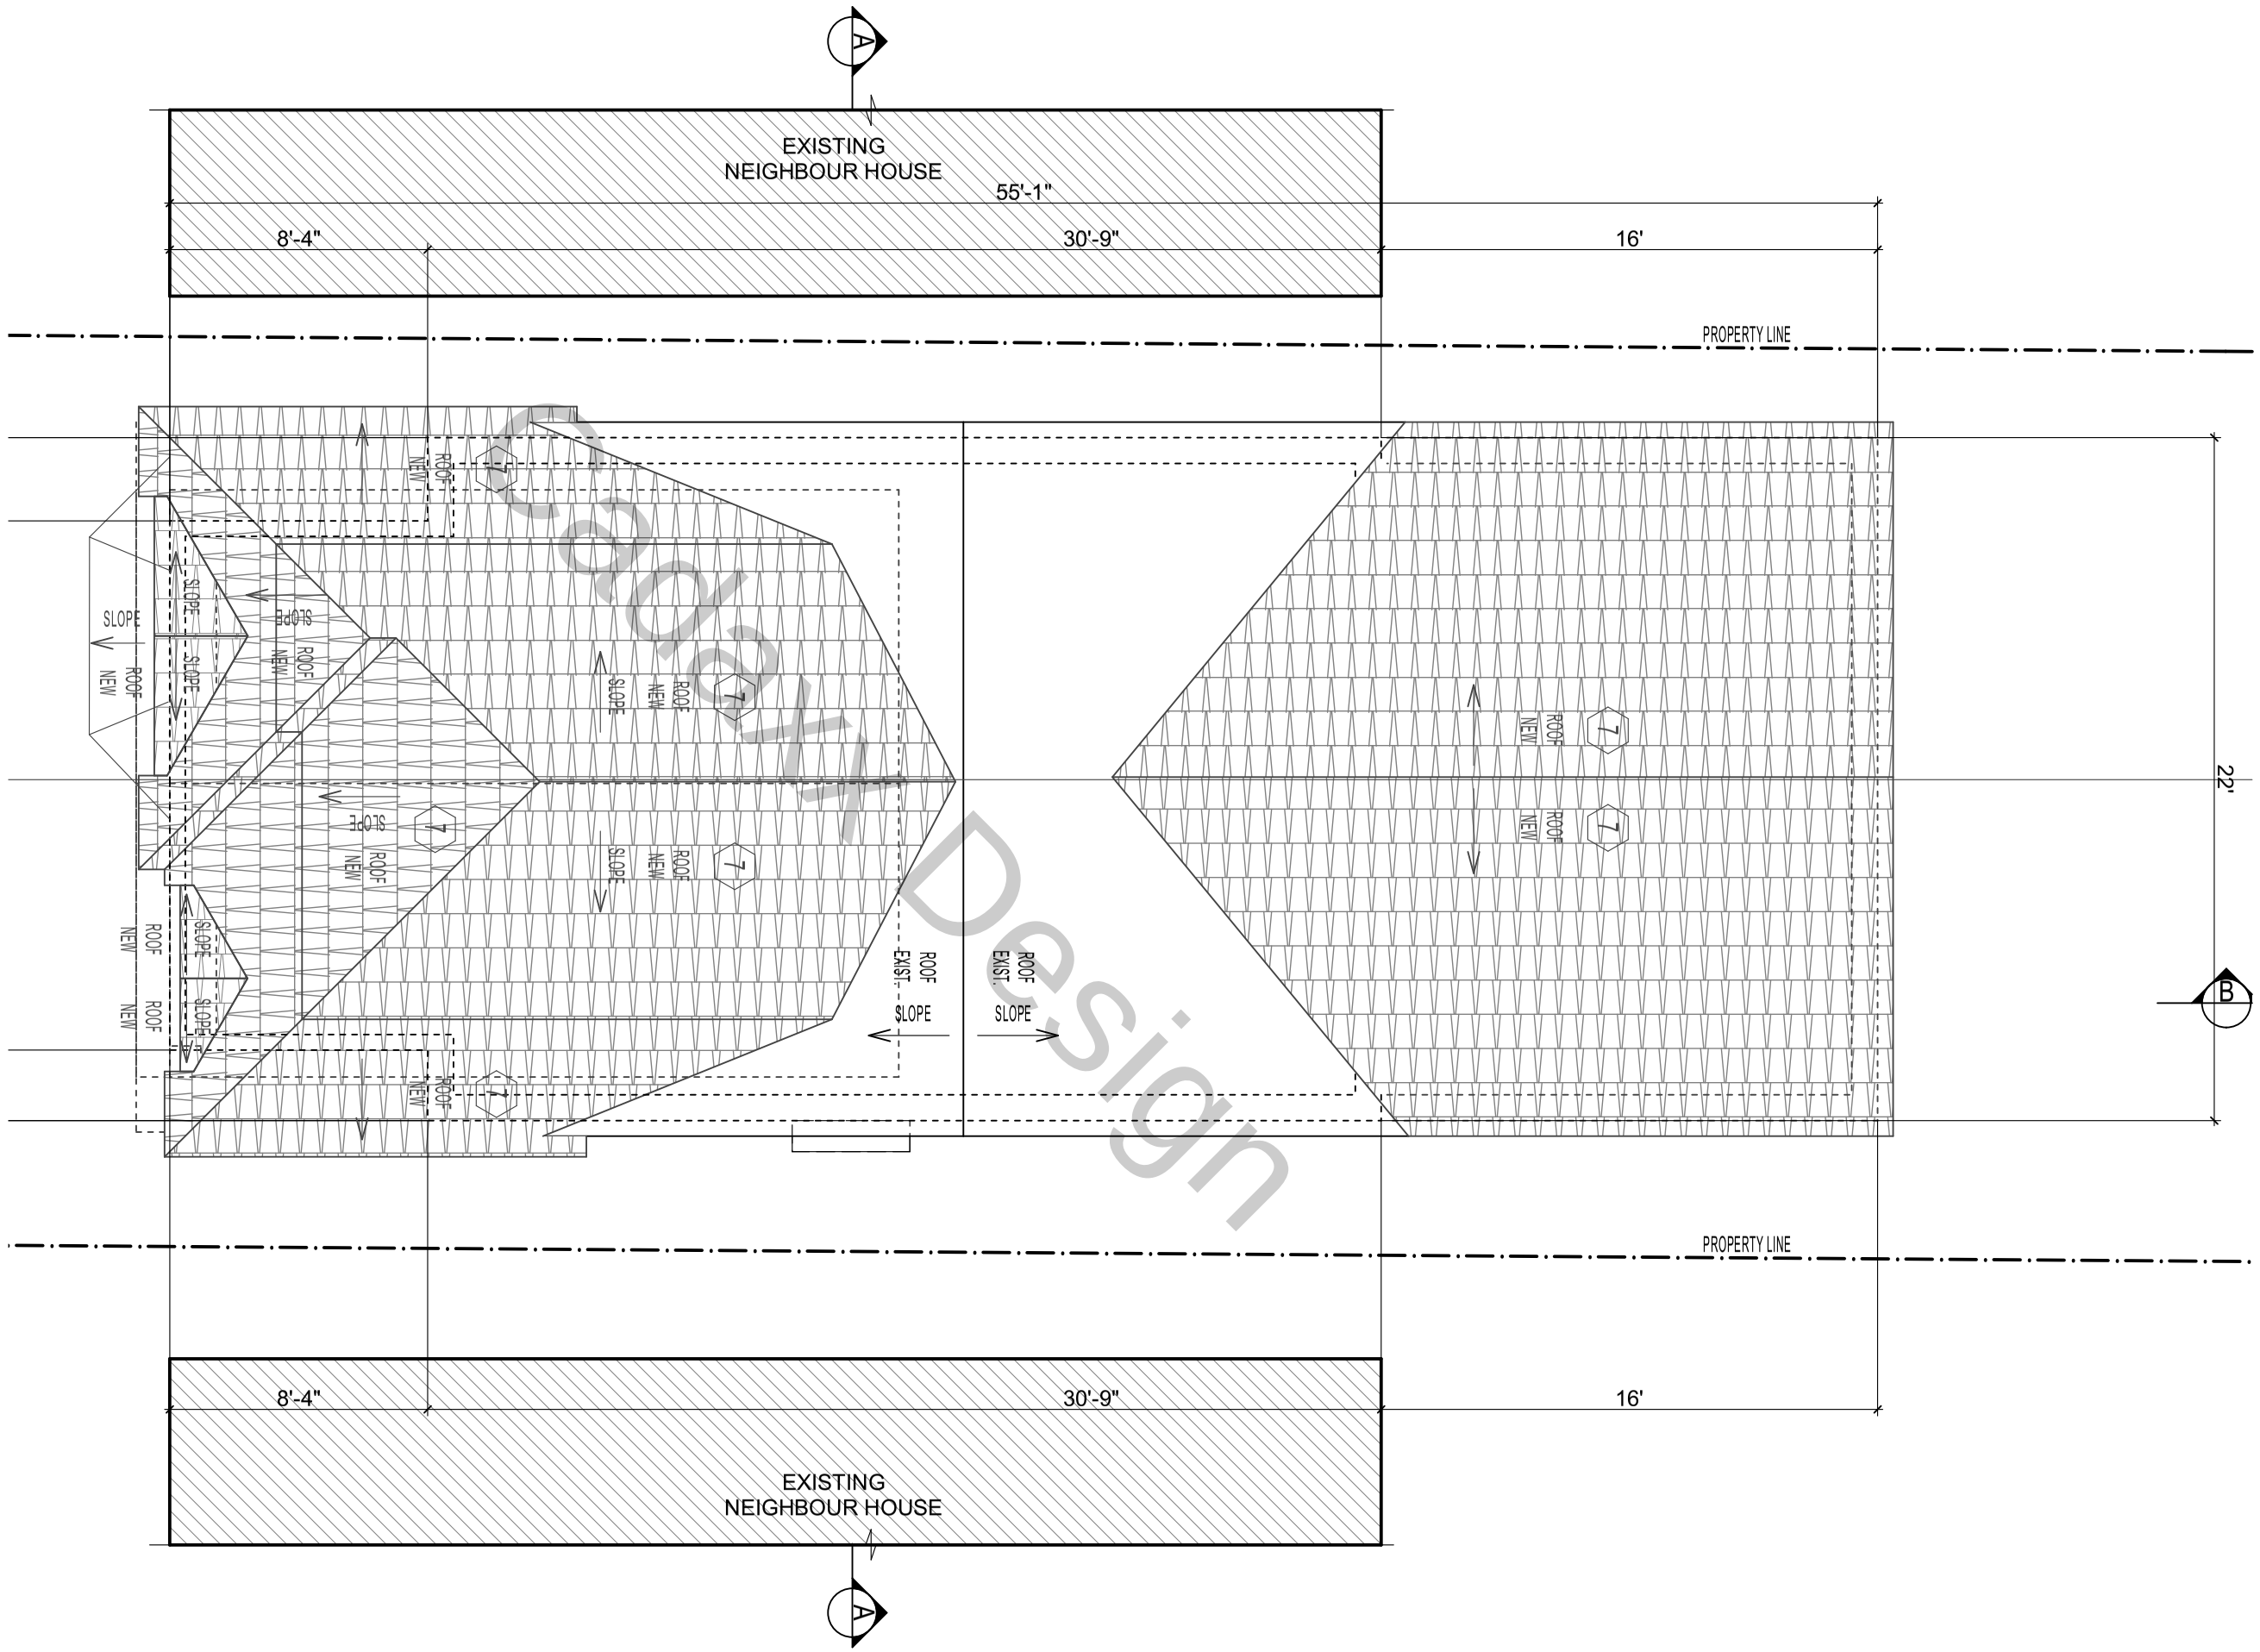
A
EXISTING
NEIGHBOUR HOUSE
55'-1"
8'-4"
30'-9"
16'
PROPERTY LINE
22'
B
7
ROOF
NEW
SLOPE
ROOF
EXIST.
SLOPE
PROPERTY LINE
8'-4"
30'-9"
16'
EXISTING
NEIGHBOUR HOUSE
A

Design

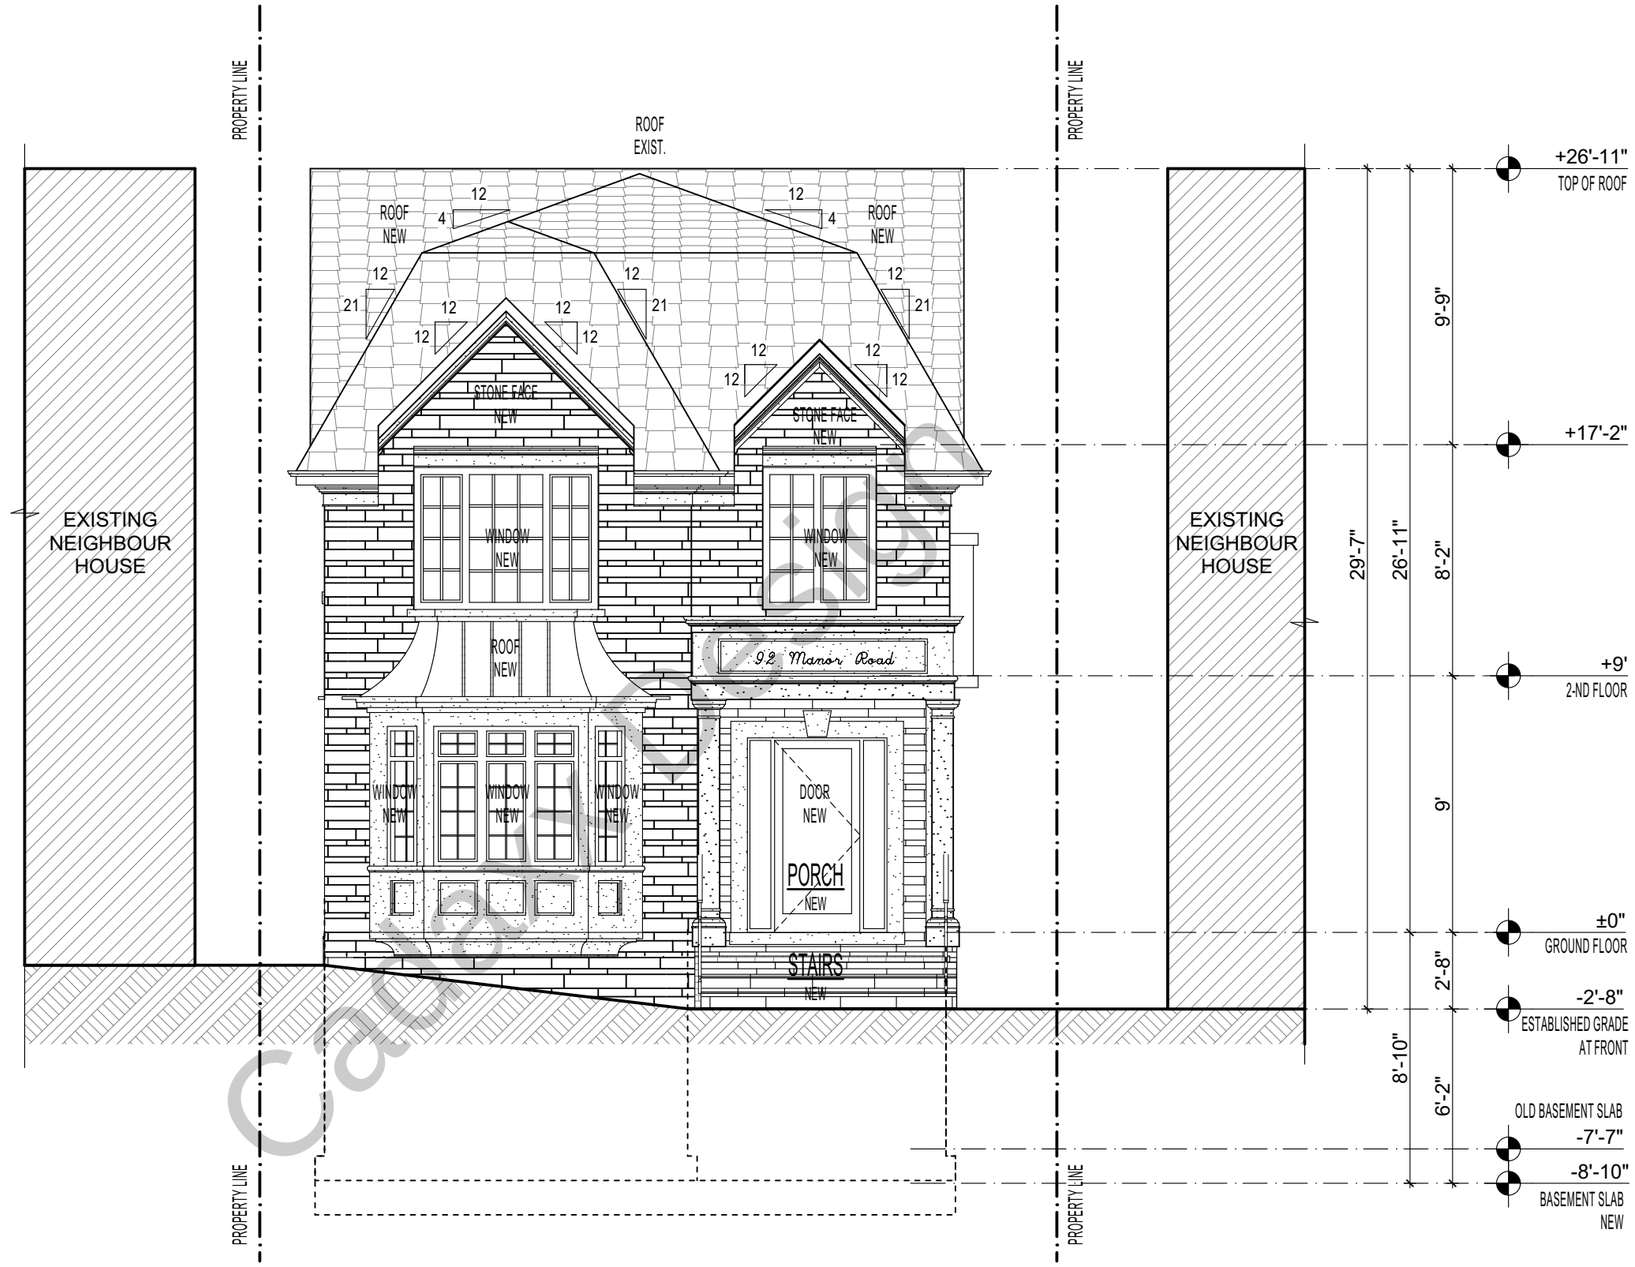

Calgary Design